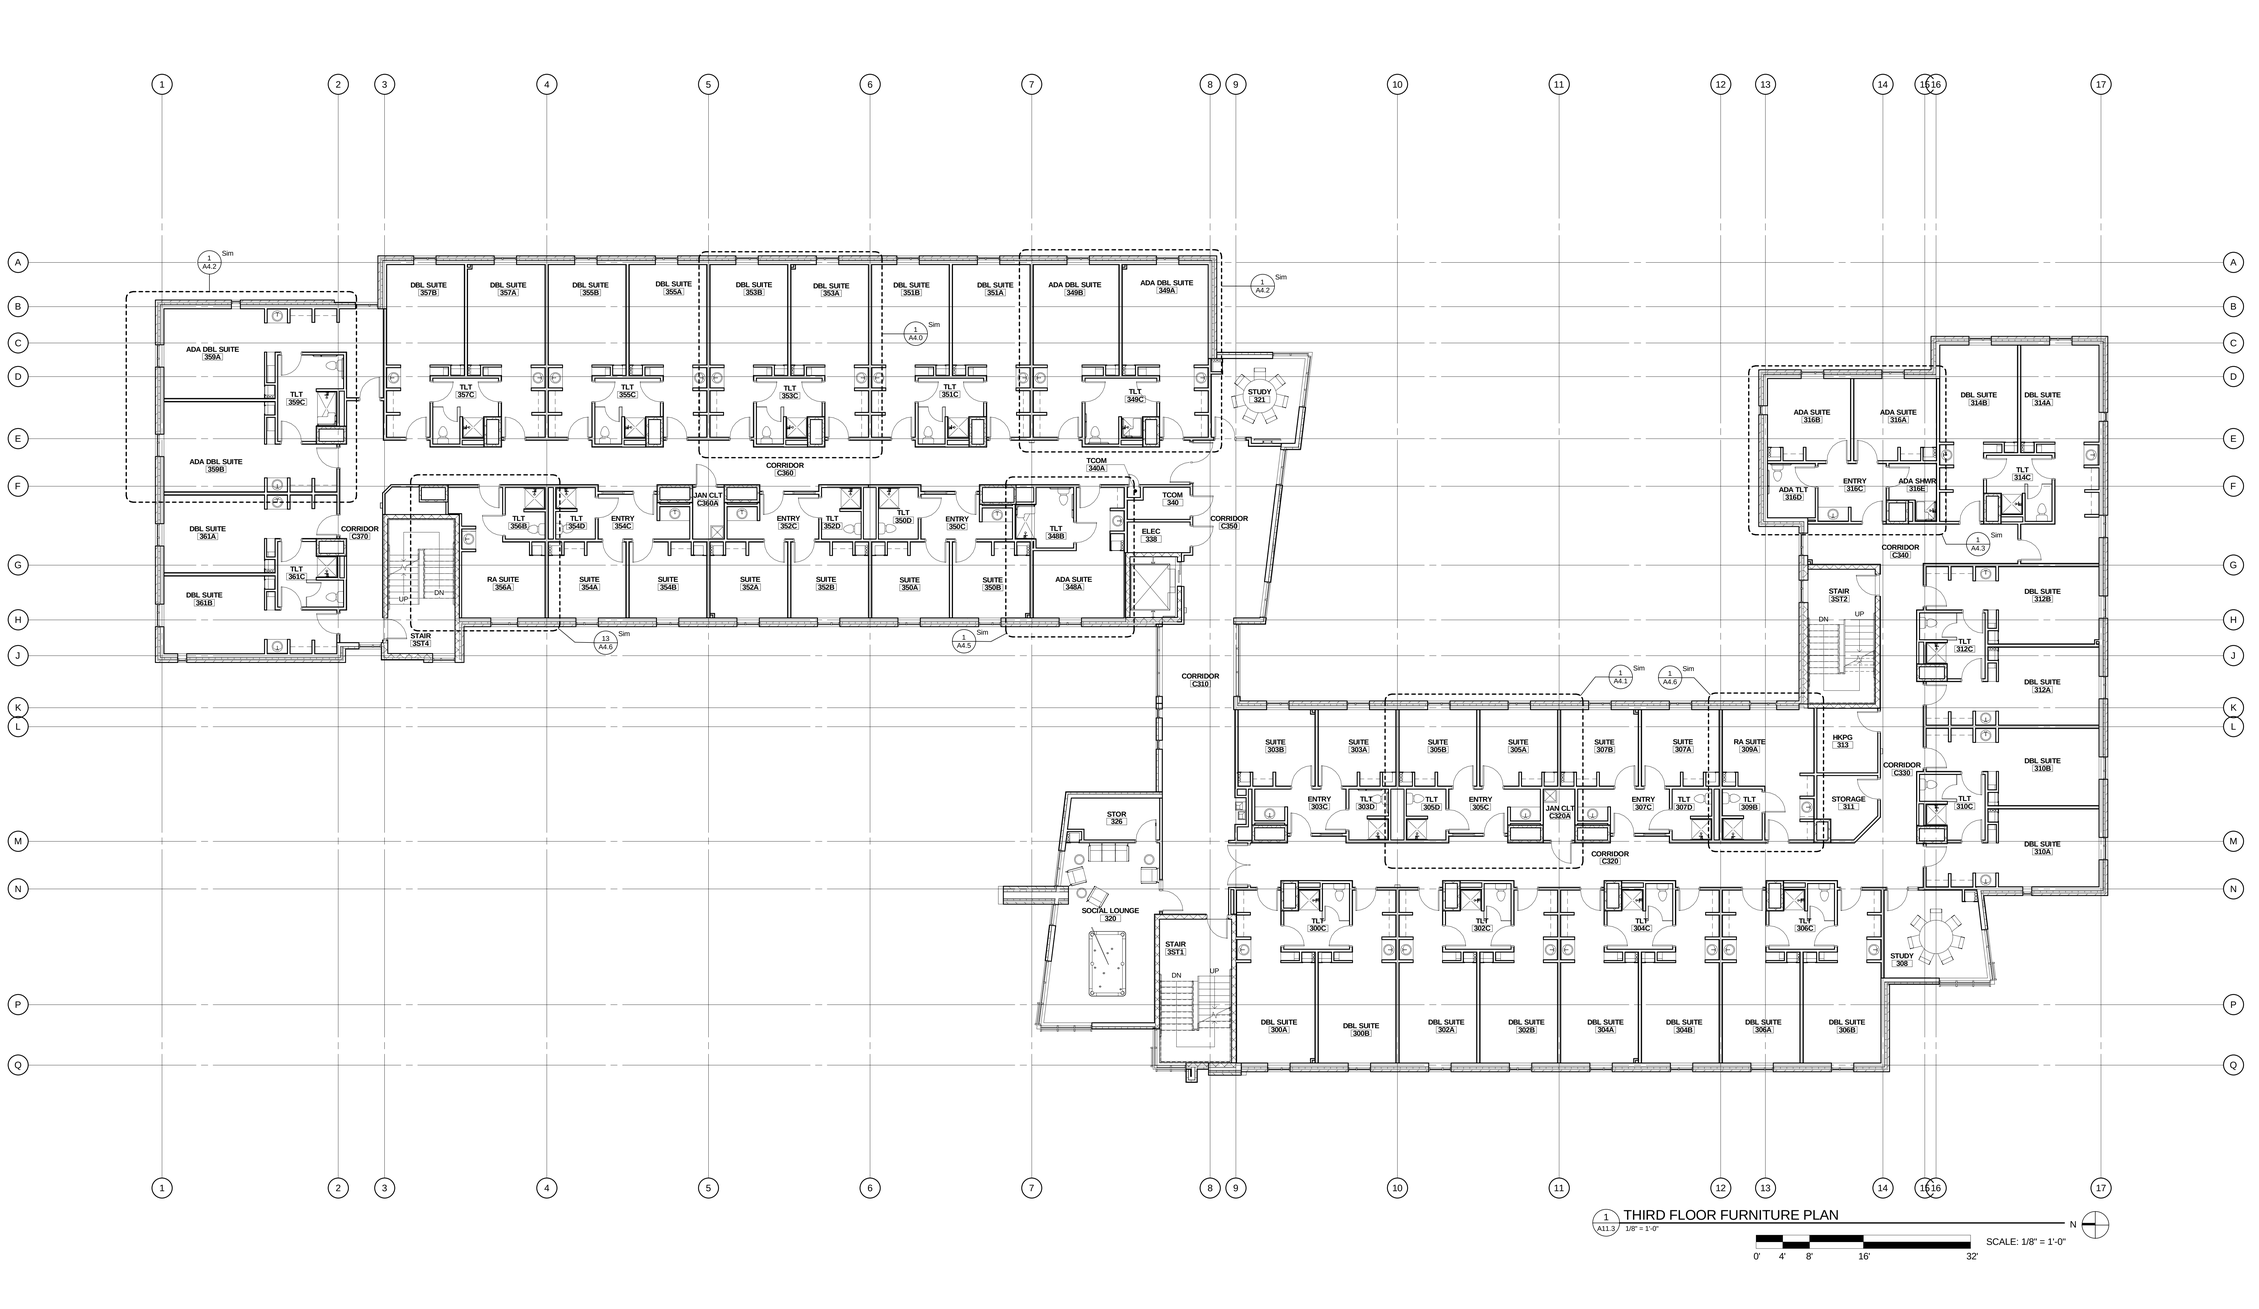


1 A11.3 THIRD FLOOR FURNITURE PLAN
1/8" = 1'-0"

N

SCALE: 1/8" = 1'-0"

0' 4' 8' 16' 32'

Note:

THESE DOCUMENTS ARE A PROGRESS SET TOWARDS FINAL CONSTRUCTION DOCUMENTS. BY THEIR NATURE, THEY ARE INCOMPLETE. THEY ARE NOT SUITABLE FOR BIDDING OR CONSTRUCTION. ANY ATTEMPT TO ESTABLISH CONSTRUCTION COSTS FROM THESE DOCUMENTS MUST BE ACCOMPANIED BY THE NOTE THAT COST ALLOWANCES MUST BE PROVIDED FOR DESIGN ELEMENTS AND MATERIALS NOT YET SHOWN ON THESE DOCUMENTS. H+L ARCHITECTURE AND OUR CONSULTANTS HAVE NO RESPONSIBILITY OR LIABILITY FOR COSTS OF CONSTRUCTION ASSOCIATED WITH DESIGN ELEMENTS AND MATERIALS NOT YET SHOWN ON THESE DOCUMENTS.

H+L architecture
1755 Blake Street, Suite 400
DENVER, COLORADO 80202
(t) 303.292.6437 (p) 303.298.4700

DESIGN CONSULTANT
HANBURY EVANS WRIGHT VLATTAS + COMPANY
570 W. MAIN ST. STE. B
WYTHEVILLE, VA 24382
276-625-0100

CIVIL/STRUCT. ENGINEER
MARTIN/MARTIN CONSULTING ENGINEERS
12499 W. COLFAX AVE.
P.O. BOX 151500
LAKEWOOD, CO 80215
303-431-6100

LANDSCAPE ARCHITECT
SDESIGN, INC.
P.O. BOX 724
BAILEY, CO 80421
303-838-5554

MECH/ELECT/IT ENGINEER
CATOR, RUMA & ASSOCIATES, CO.
896 TABOR ST.
LAKEWOOD, CO 80401
303-232-6200

COLORADO SCHOOL OF MINES
RESIDENCE HALL

1733 MAPLE STREET
GOLDEN, COLORADO 80401

This drawing is an instrument of service and shall remain the property of H+L Architecture. This drawing and the concepts and ideas contained herein shall not be used, reproduced, revised, or retained without the express written approval of H+L Architecture.

Submission or distribution of this drawing to meet official or regulatory requirements or for other purposes in connection with this project is not to be construed as publication in derogation of any of the rights of H+L Architecture.

© 2009 H+L Architecture

Project Number	392.02
Issued For	REVISED DESIGN DEVELOPMENT
Date:	APRIL 30, 2009
Revision	Issue Date

THIRD FLOOR FURNITURE PLAN

A11.3

** As noted drawing scales are based on "full size" prints. Full size drawings are to be printed on 36"x48" paper. If these drawings are printed on any sheet size other than 36"x48" all scaling must be adjusted based on the size of the prints. Refer to graphic scales on each sheet.

C:\Documents and Settings\mgrose\Desktop\CSM New Residence Hall.rvt

4/27/2009 1:33:16 PM